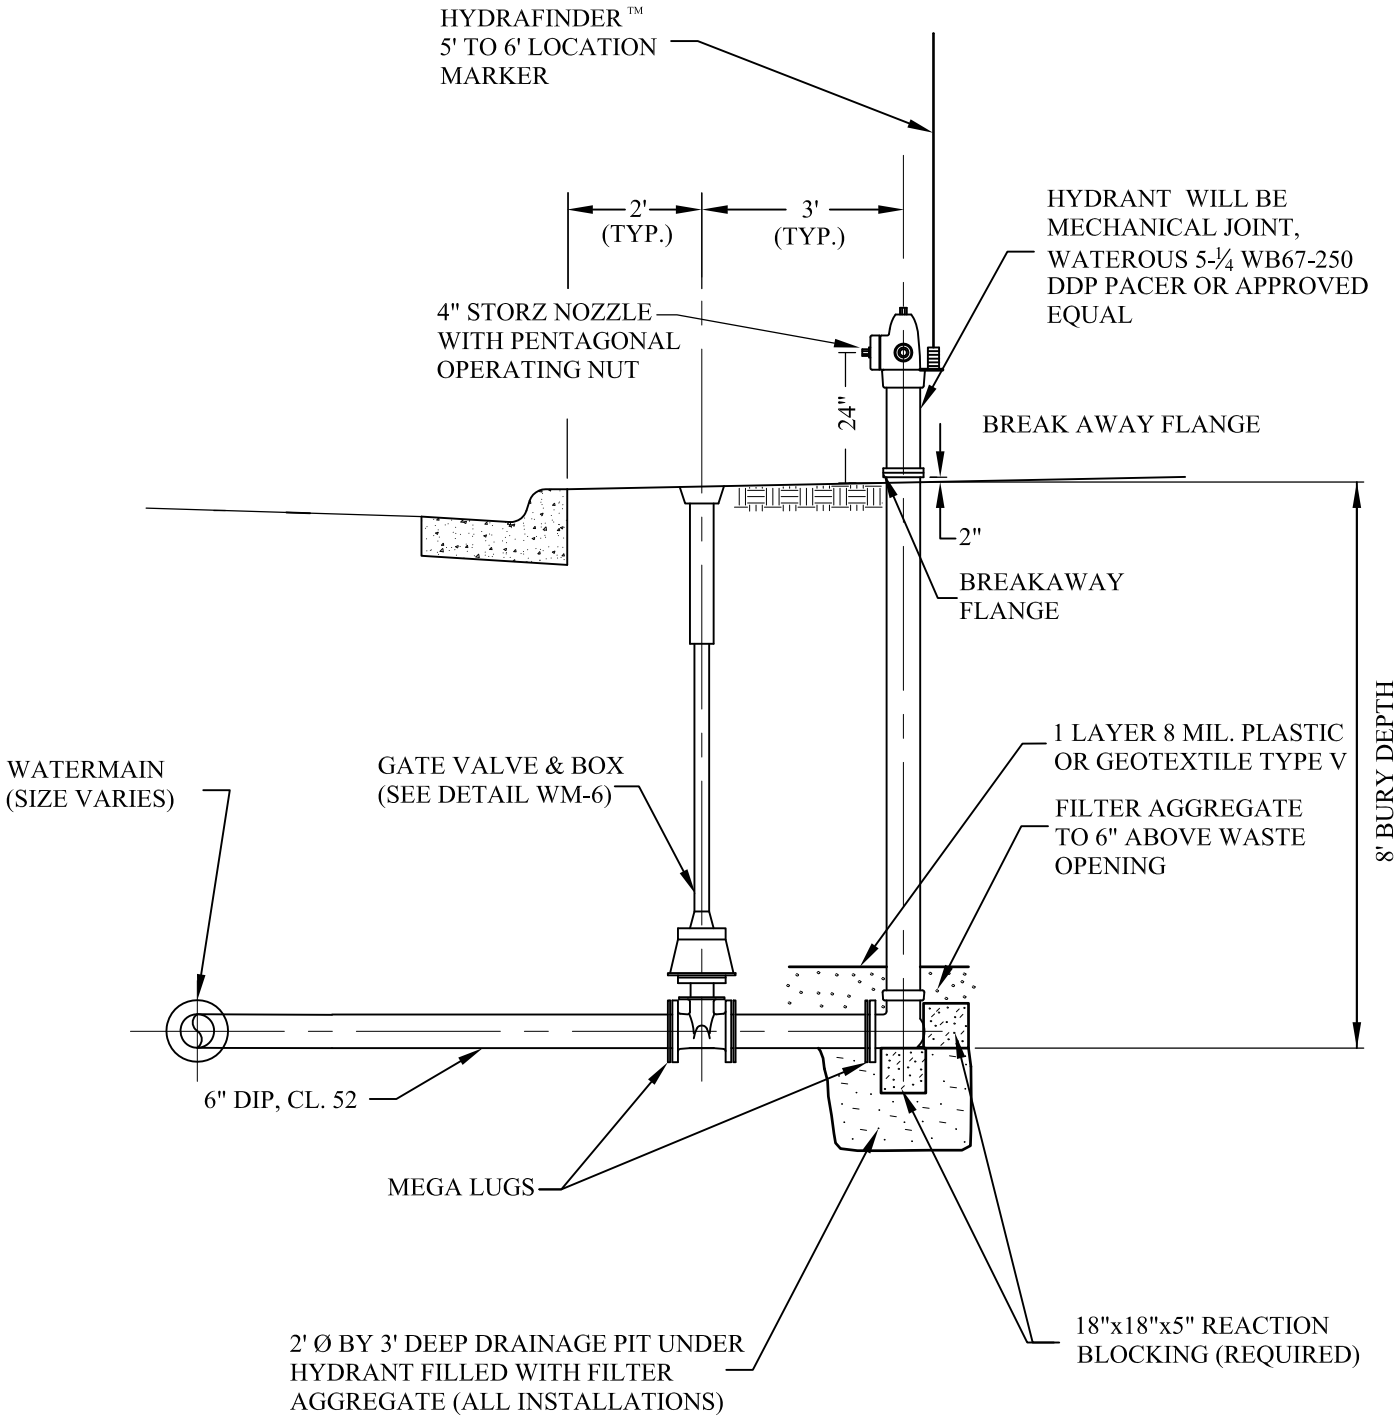

CITY OF BURNSVILLE - ENGINEERING DEPT.

HYDRANT INSTALLATION

Plate No.	WM-5
Revision Date	02/2015

File Location:
S:\Details\english\Watermain\WM05-HydInstall.dwg