CONSTRUCTION PRIORITY
Contractor shall verify and locate all underground utility locations and elevations prior to construction with the respective utility companies.

N

0 150 300
SCALE IN FEET

Phases and Estimated Start Dates

PHASE 1 - May 4th

PHASE 2 - June 1st

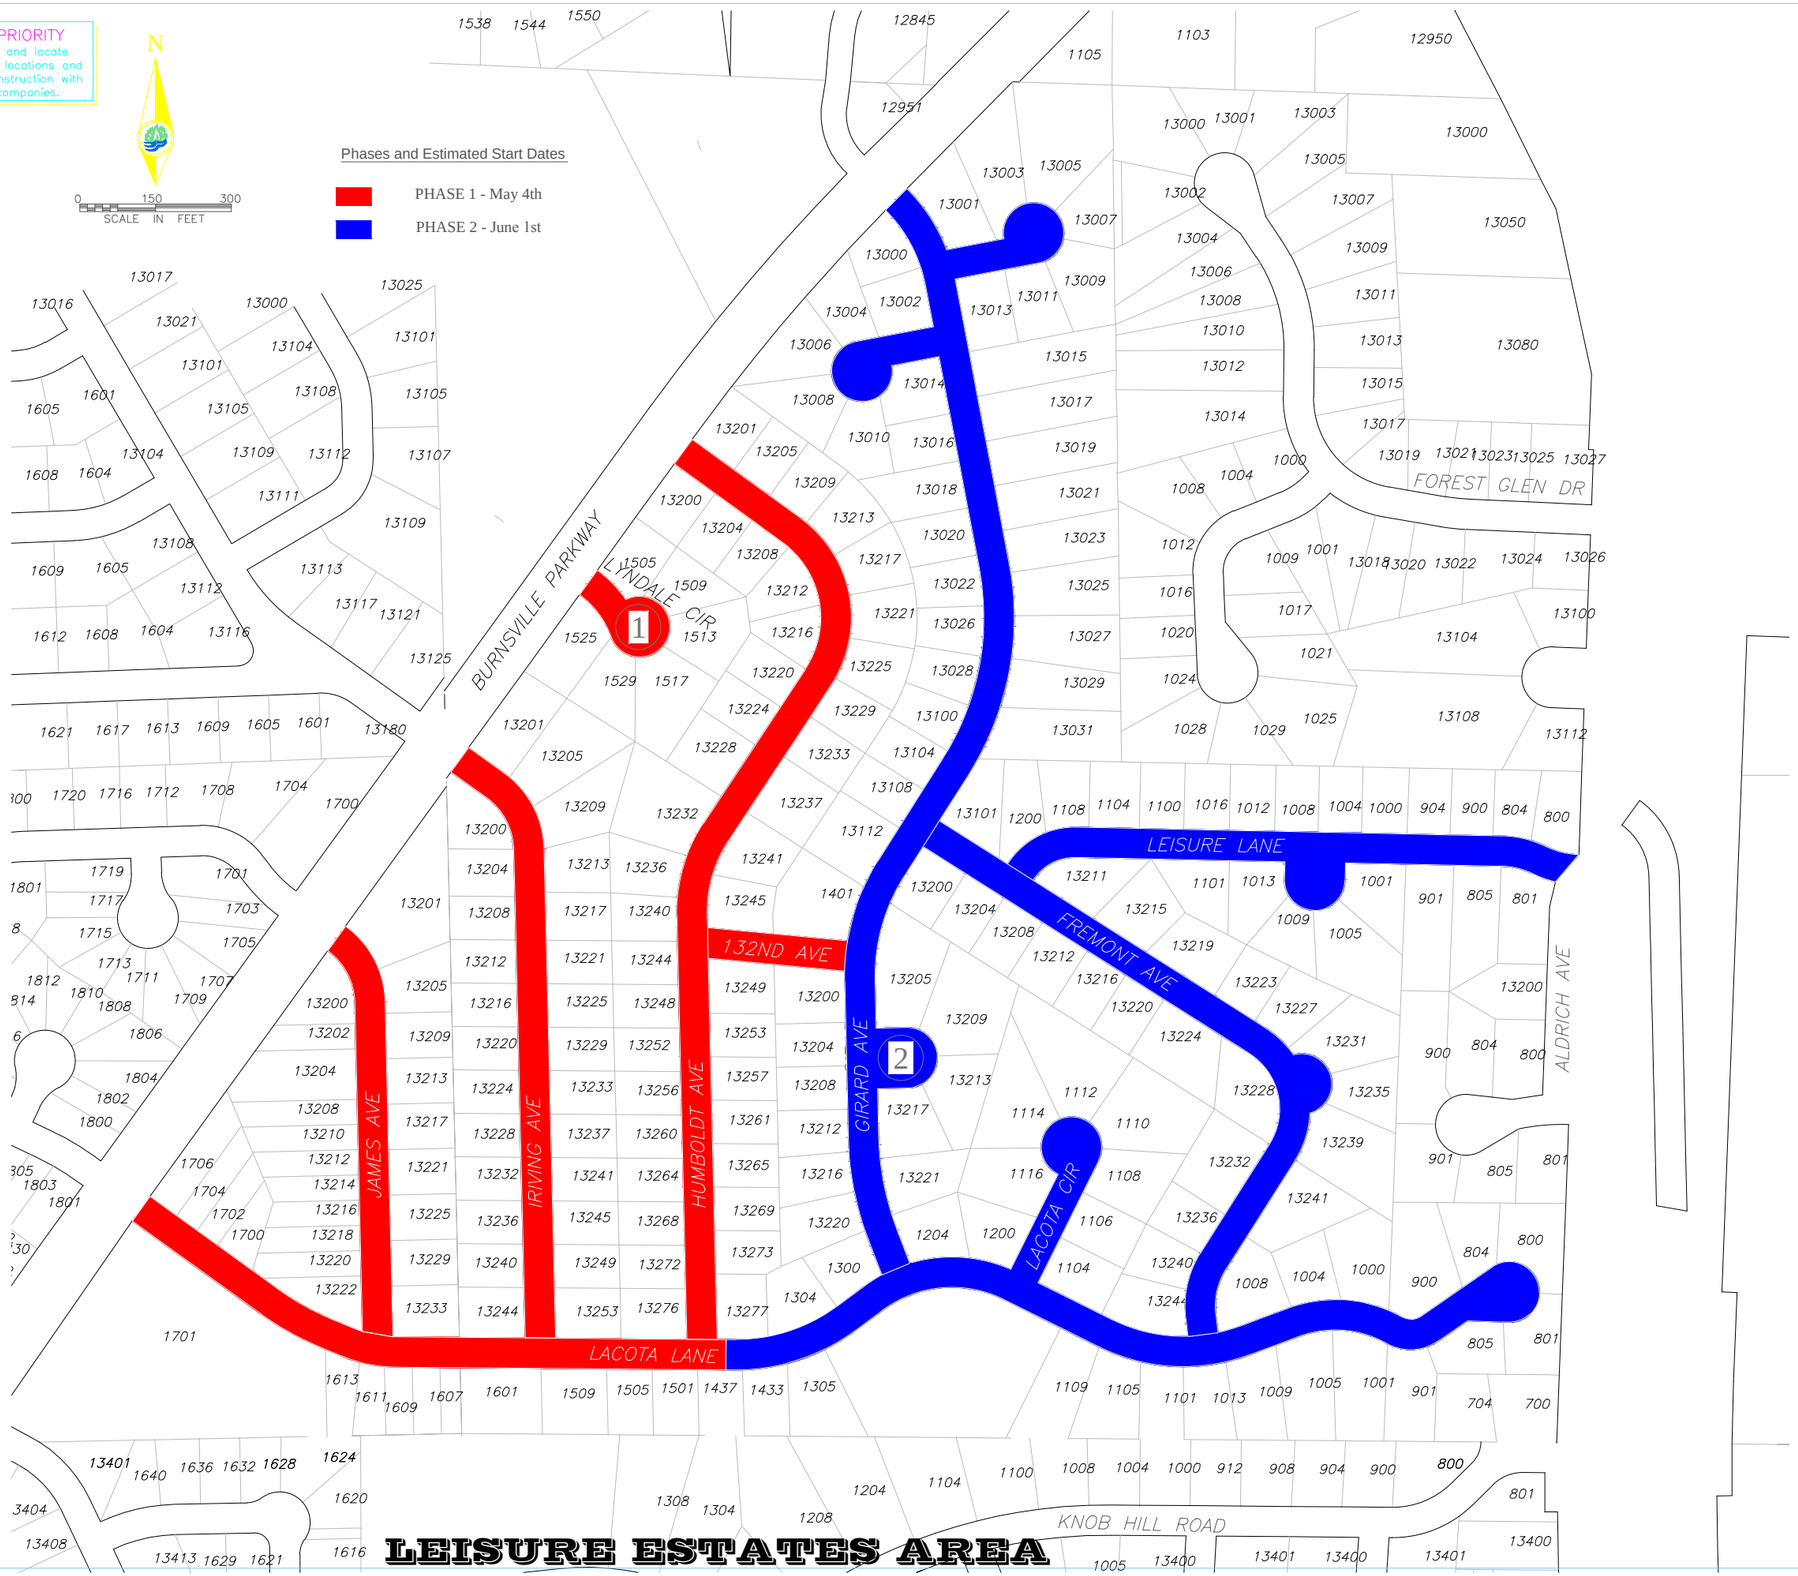

City Of Burnsville
100 Civic Center Parkway
Burnsville MN 55337-3817
Phone: 895-4530 <> Fax: 895-4404

I hereby certify that this plan, specification or report was prepared by me or under my direct supervision and that I am a duly Registered Professional Engineer under the laws of the State of Minnesota.

DATE 03/03/15 REG. NO. 42844

Date	Revision	Design By	Checked By	Drawn By	Proj. No.
		RDP	BDC	DDK	15-101A

CONSTRUCTION PHASING LAYOUT - APRIL 17, 2015
LEISURE ESTATES AREA

Sheet

4/17/2015 10:54 AM S:\Projects\2015\15-101 Street Reconstruction\15-101A Leisure\Drawings\15-101a_TempWater.DWG