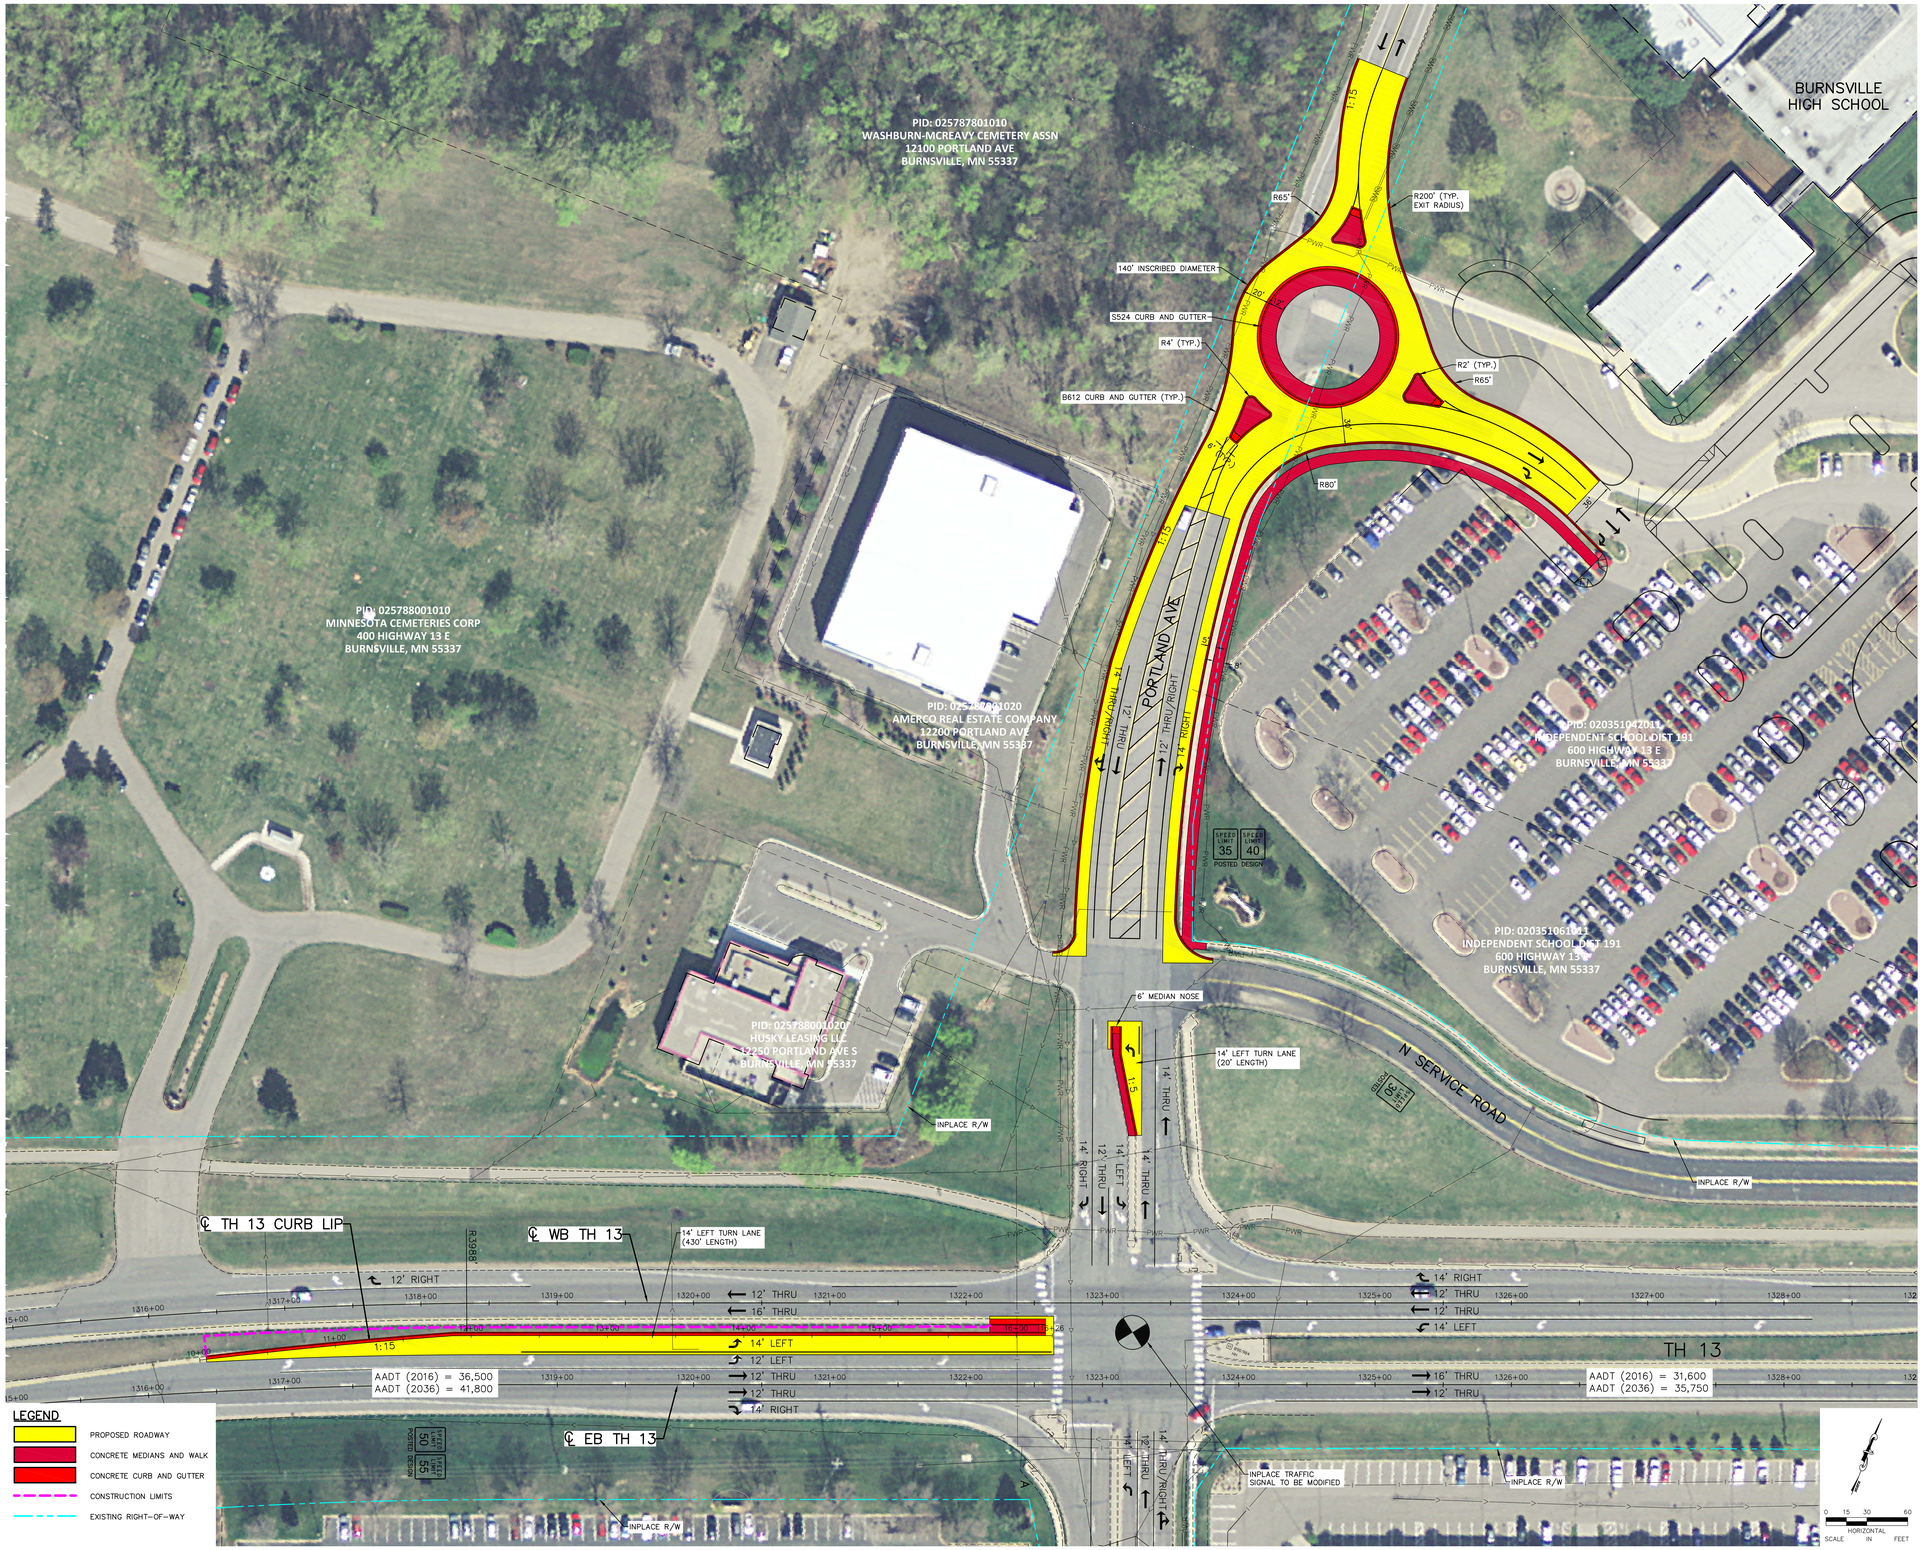

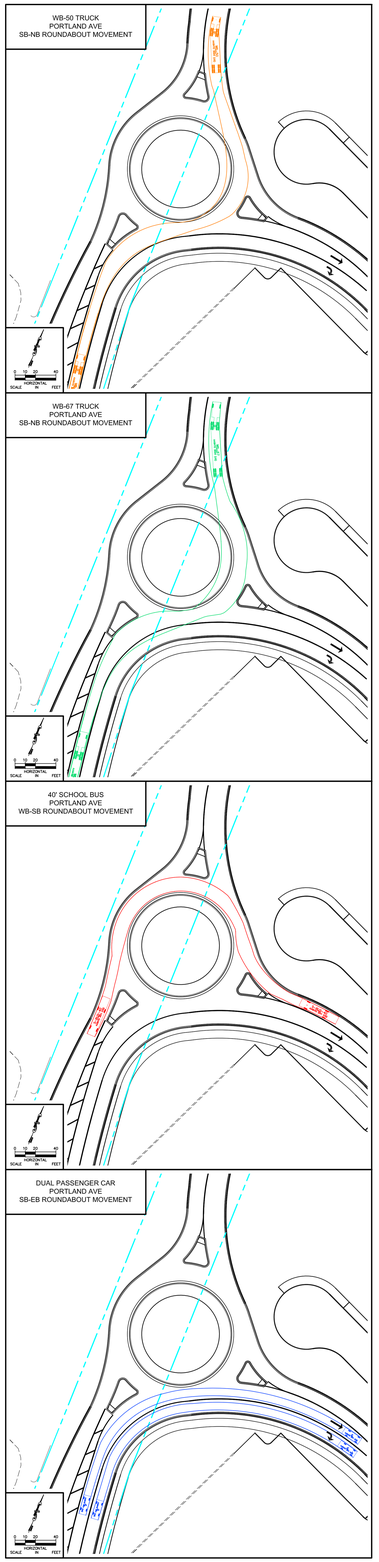

Kimley»Horn
2550 UNIVERSITY AVENUE WEST, SUITE 238N
SAINT PAUL, MINNESOTA 55114
Ph: 651-645-4197 www.kimley-horn.com

Burnsville

PORTLAND AVENUE AND BURNSVILLE HIGH SCHOOL
PRELIMINARY ROUNDABOUT IMPROVEMENTS
BURNSVILLE, MN
AUGUST 2015

K:\TWC_Civil\City\BURNSVILLE\HIGH SCHOOL PUBLIC IMPROVEMENTS\CAD\Plan Sheets\Layouts\vCITYLAYOUT-160507058.dwg August 3, 2015 1:10 PM