CONSTRUCTION PRIORITY
Contractor shall verify and locate all underground utility locations and elevations prior to construction with the respective utility companies.

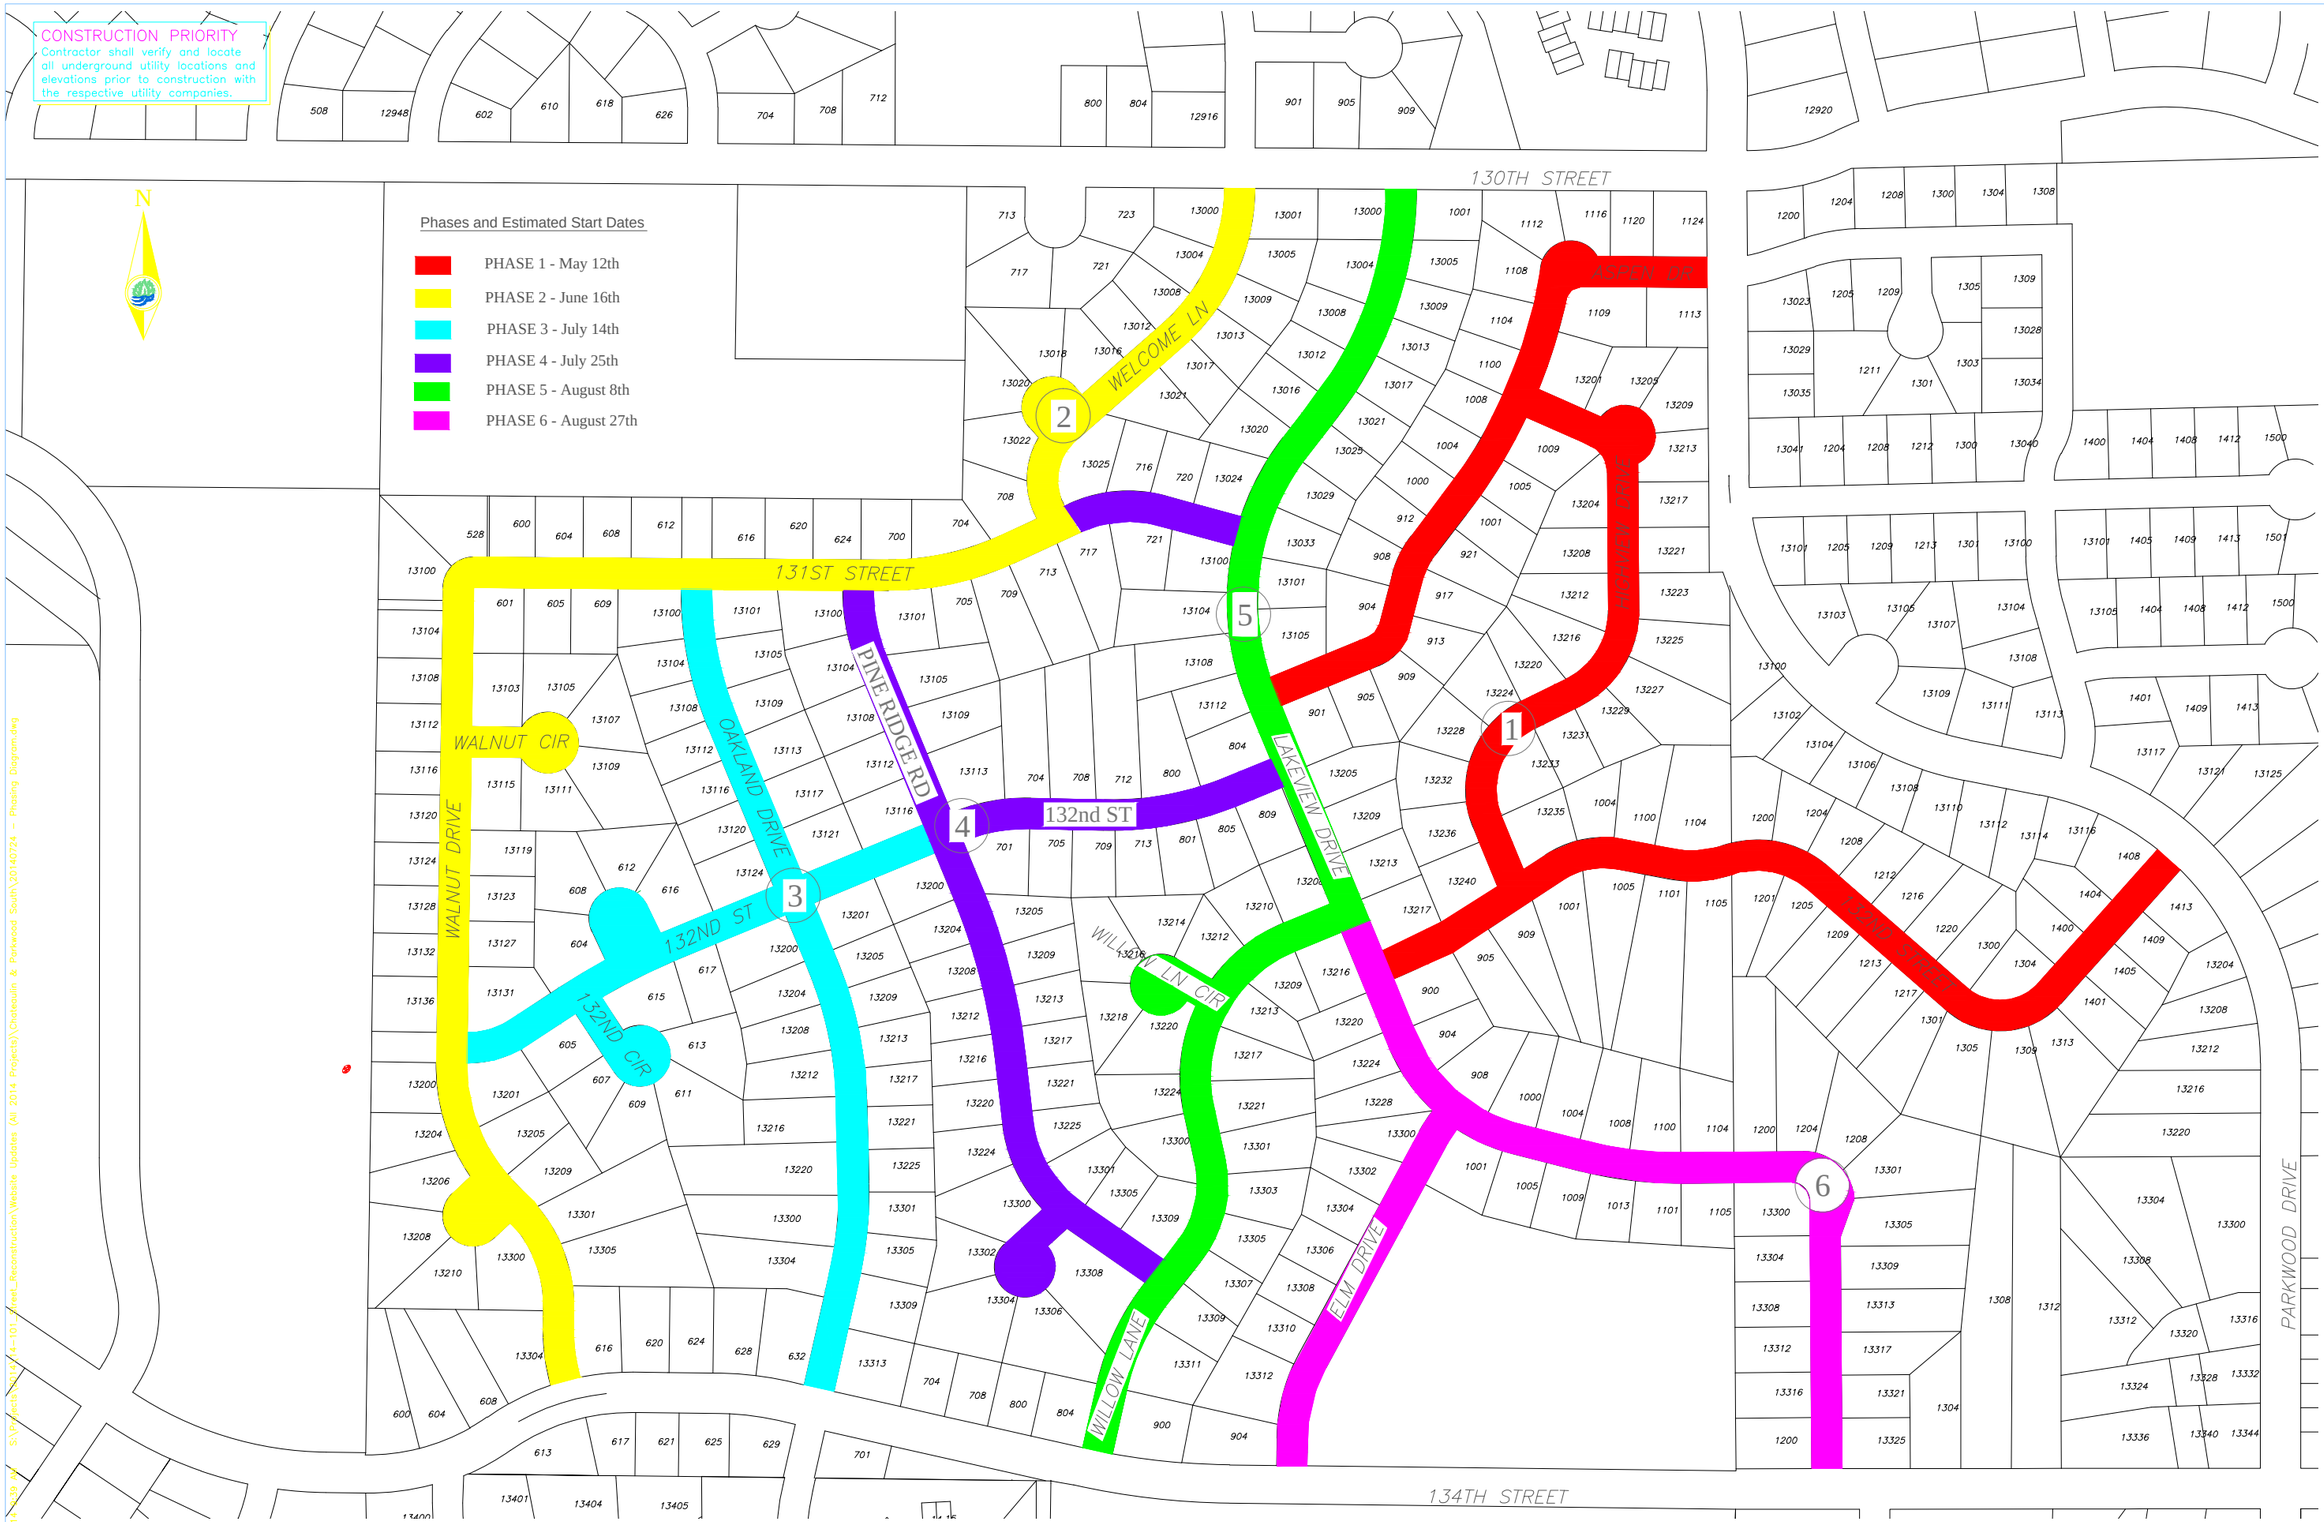

CHATEAULIN/ PARKWOOD SOUTH

City Of Burnsville
100 Civic Center Parkway
Burnsville MN 55337-3817
Phone: 895-4530 <> Fax: 895-4404

I hereby certify that this plan, specification or report was prepared by me or under my direct supervision and that I am a duly Registered Professional Engineer under the laws of the State of Minnesota.

DATE 03/05/13 REG. NO. 42844

Date	Revision

Design By	Checked By	Drawn By	Proj. No.
RDP	JAR	DDK	13-101A

CONSTRUCTION PHASING LAYOUT - MAY 30, 2014
CHATEAULIN/ PARKWOOD SOUTH

Sheet