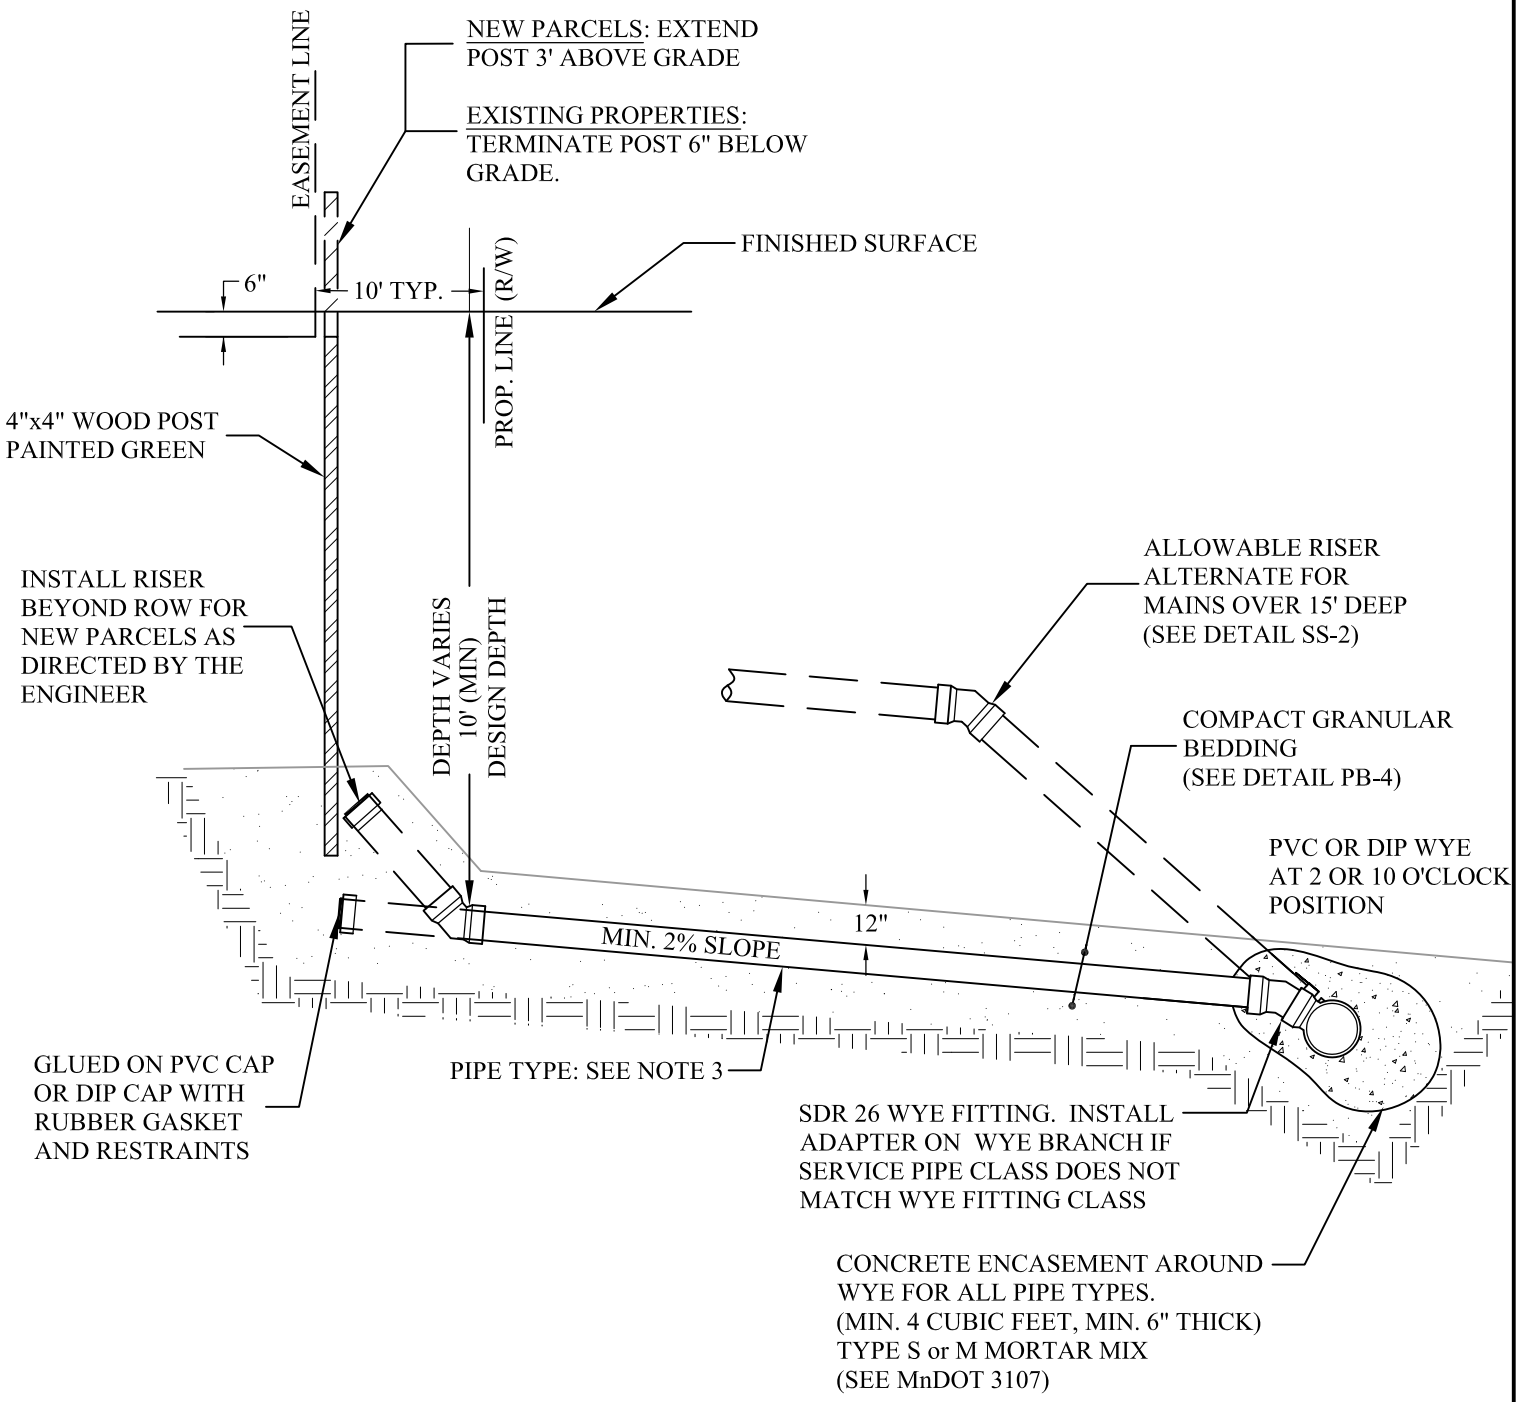

NOTES

1. IN AREAS OF HIGH GROUNDWATER, WHERE SERVICE DEPTH IS SHALLOWER THAN 10', THE SERVICE MAY BE BROUGHT UP THROUGH USE OF RISERS AND BENDS AT THE DIRECTION OF THE ENGINEER.
2. ALL SERVICE CONNECTION, INCLUDING NECESSARY BENDS AND FITTINGS, WILL BE PAID AT THE CONTRACT UNIT PRICE PER LINEAR FOOT OF PVC.
3. WHERE NOT NOTED IN THE PLANS, SERVICE PIPING AND FITTINGS WILL BE SDR 26.

CITY OF BURNSVILLE - ENGINEERING DEPT.

SANITARY SEWER SERVICE

Plate No.	SS-1
Revision Date	11/2013

File Location:
S:\Details\english\Sanitary Sewer\SS01 - SS Service Replacement.dwg.